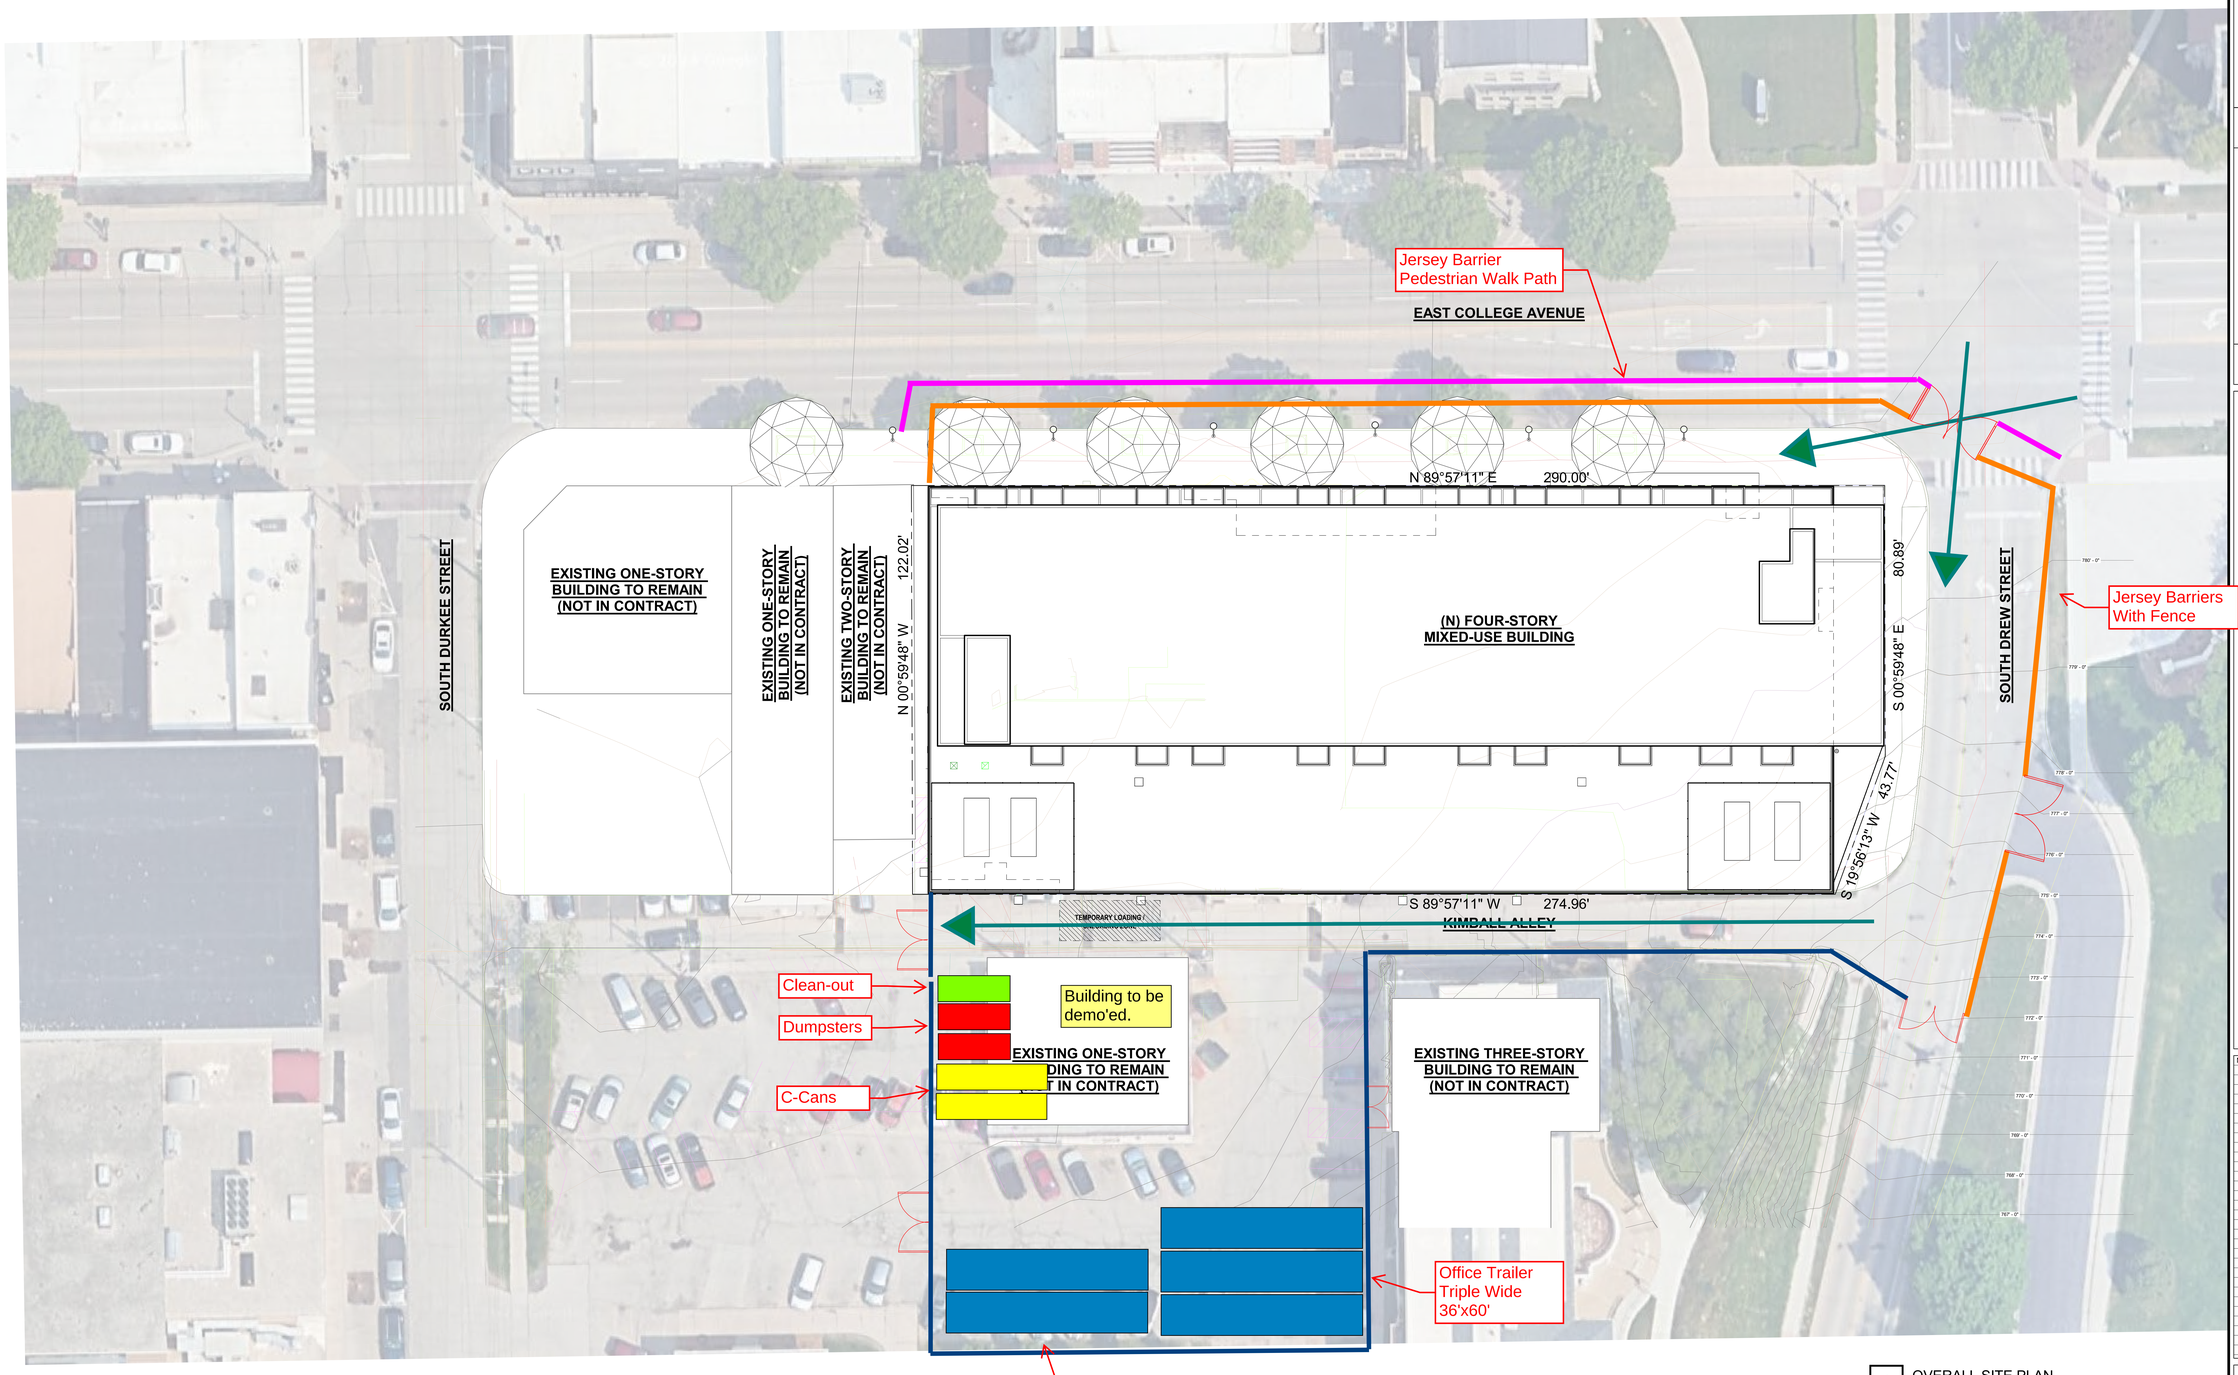

1 OVERALL SITE PLAN
SCALE: 1/16" = 1'-0"

N

Construction Vehicle Traffic

Jersey Barrier With 6' Fence

Jersey Barrier

6' Security Fence

Gate

Construction Trailer

Clean-out

Dumpster

C-Cans

SAFETY: A WAY OF LIFE

SCHEMATIC DESIGN 12/22/23

DRAWINGS AND SPECIFICATIONS PREPARED BY THE BOLDT COMPANY SHALL NOT BE COPIED, DISTRIBUTED OR USED EXCEPT AS AUTHORIZED BY CONTRACT WITHOUT EXPRESSED WRITTEN CONSENT OF THE BOLDT COMPANY.

BOLDT Technical Services
2550 Universal Boomer Road
PO Box 419
Appleton, WI 54912-0419
920-257-3722

www.theboldtcompany.com

Frederick Fisher and Partners
12248 Santa Monica Blvd.
Los Angeles, CA 90025

www.fisherpartners.net

No.	Description	Date

CAMPUS WEST LAWRENCE UNIVERSITY / TROUT MUSEUM OF ART
301 EAST COLLEGE AVENUE
APPLETON, WISCONSIN 54911

OVERALL SITE PLAN

Project Number	105548
Drawn By	Author
Checked By	Checker

A1.01

12/21/2023 5:32:35 PM Autodesk Docs://Trout & LU Building - 105548/CW LU-TMA_ARCH_2023.rvt